THE CITY OF TEA TREE GULLY

› Technical Specifications

SURFACES

DESCRIPTION: FLOODWAY - DETAILS LOW VOLUME RURAL ROADS

CODE: SUR28 02/05/2025

APPLICATIONS

Regional	○
District	○
Neighbourhood	○
Local	○
Main Roads	○
Local Roads	●


PERFORMANCE CRITERIA

IMAGE/S


Images are indicative of the style, not a specific brand. Council's procurement policy must be followed when selecting and purchasing items.

CITY OF TEA TREE GULLY

MATERIALS	Select fill to be PM220 OGQR compacted to 96 modified (one (1) test each side of culvert).
FINISHES	
VARIATIONS	For general arrangement of floodway and standard notes, refer to Technical Specification SUR27
OPTIONS	End treatment options: - Rock pitching - Reinforced concrete 150mm thick SL82 - Sloped 600 diam headwalls - extend pipes and cut at angle to match existing batter slope
INSTALLATION INSTRUCTIONS	Install 150mm high wheel stops to down stream side of roadway only, across causeway at 1.0m spacing.
FURTHER INFORMATION	
OTHER INFORMATION	

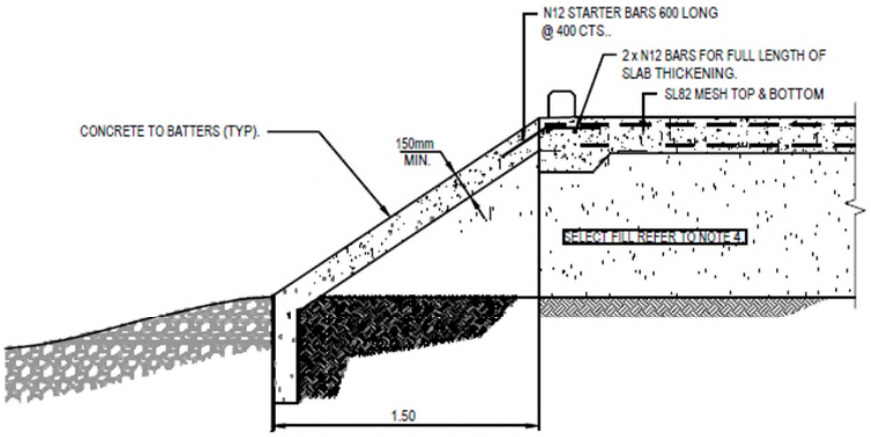


CONCRETE BATTER TREATMENT

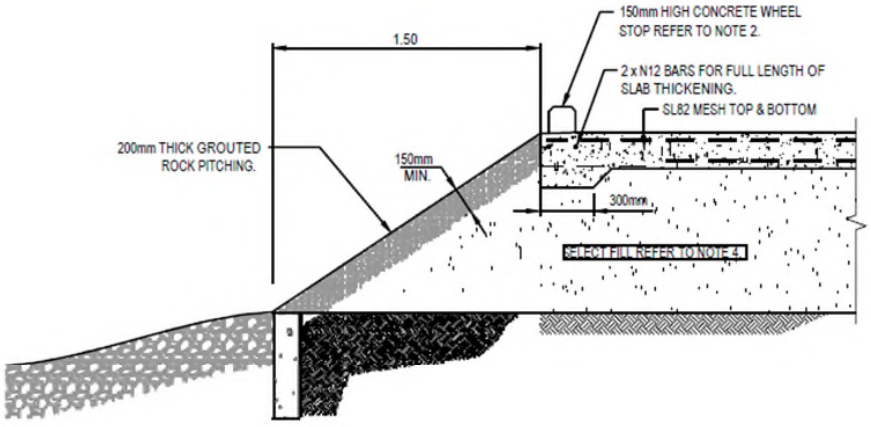


CONCRETE BATTER TREATMENT

CITY OF
TEA TREE GULLY

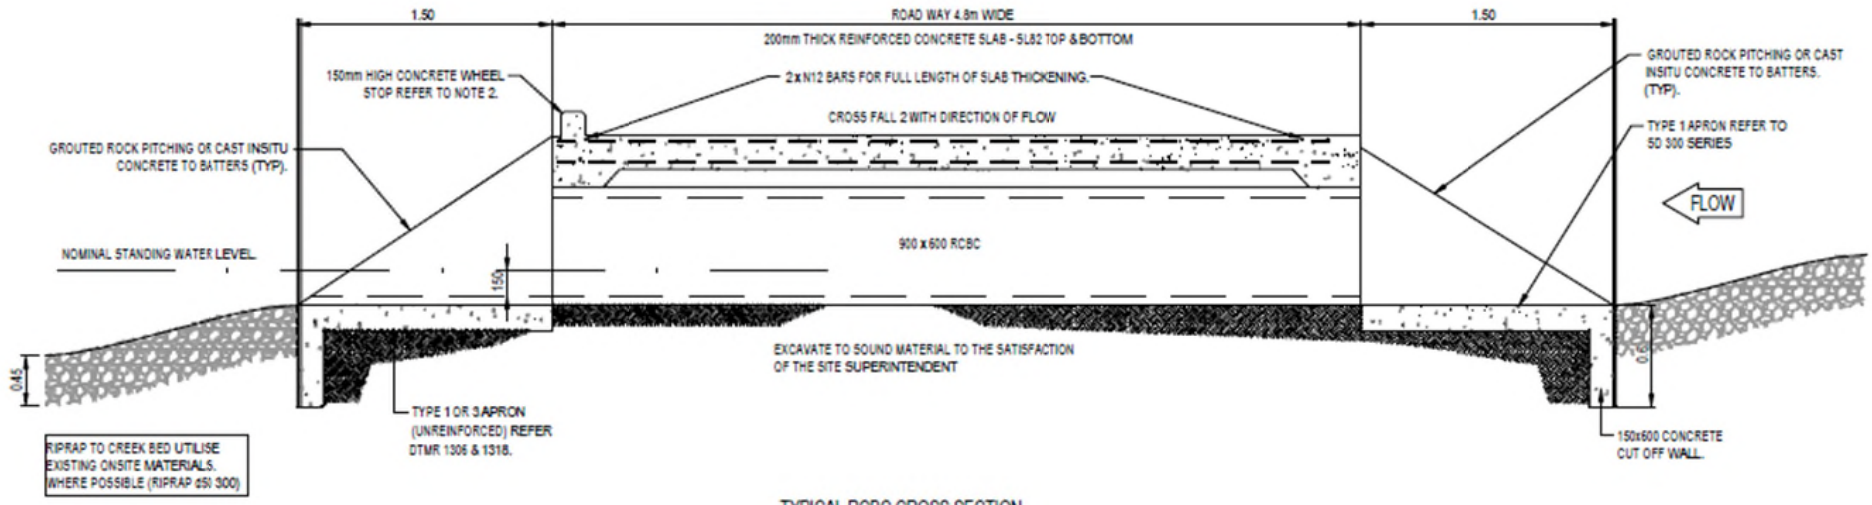

TYPICAL RCBC CROSS SECTION

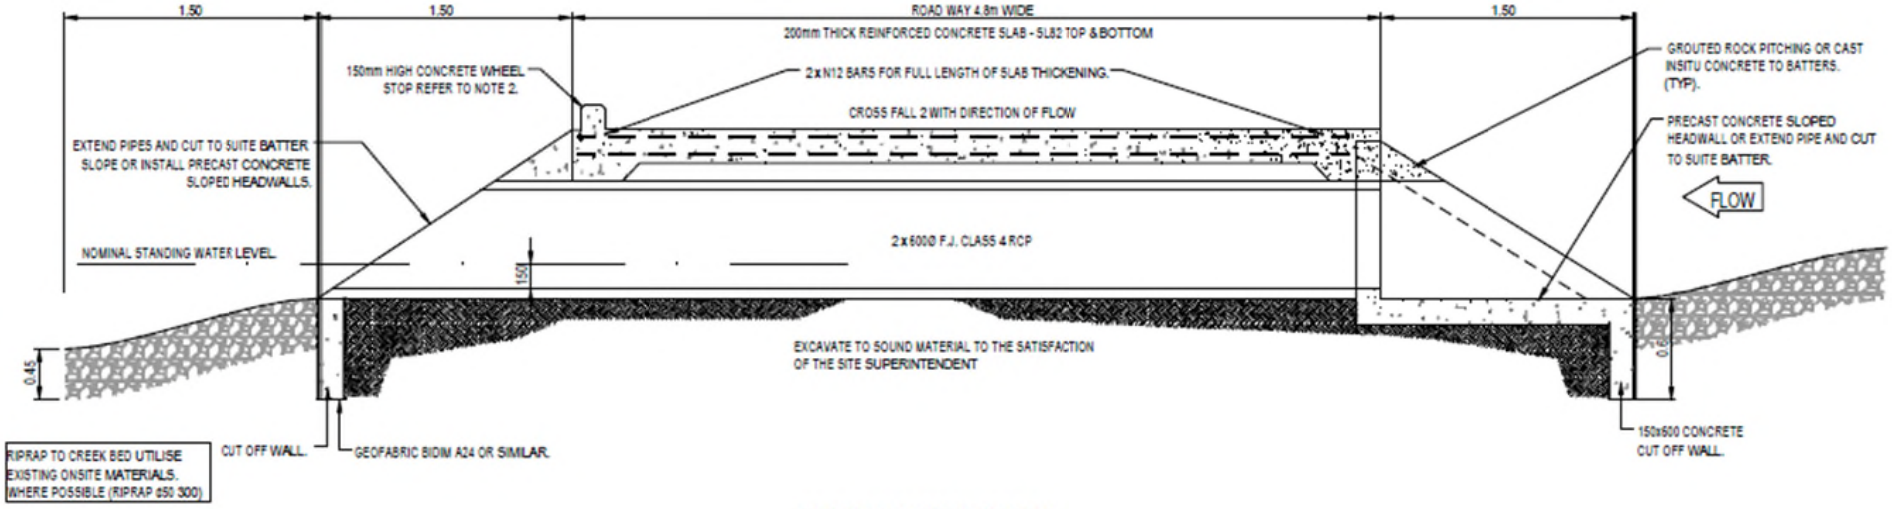

TYPICAL PIPED CROSS SECTION